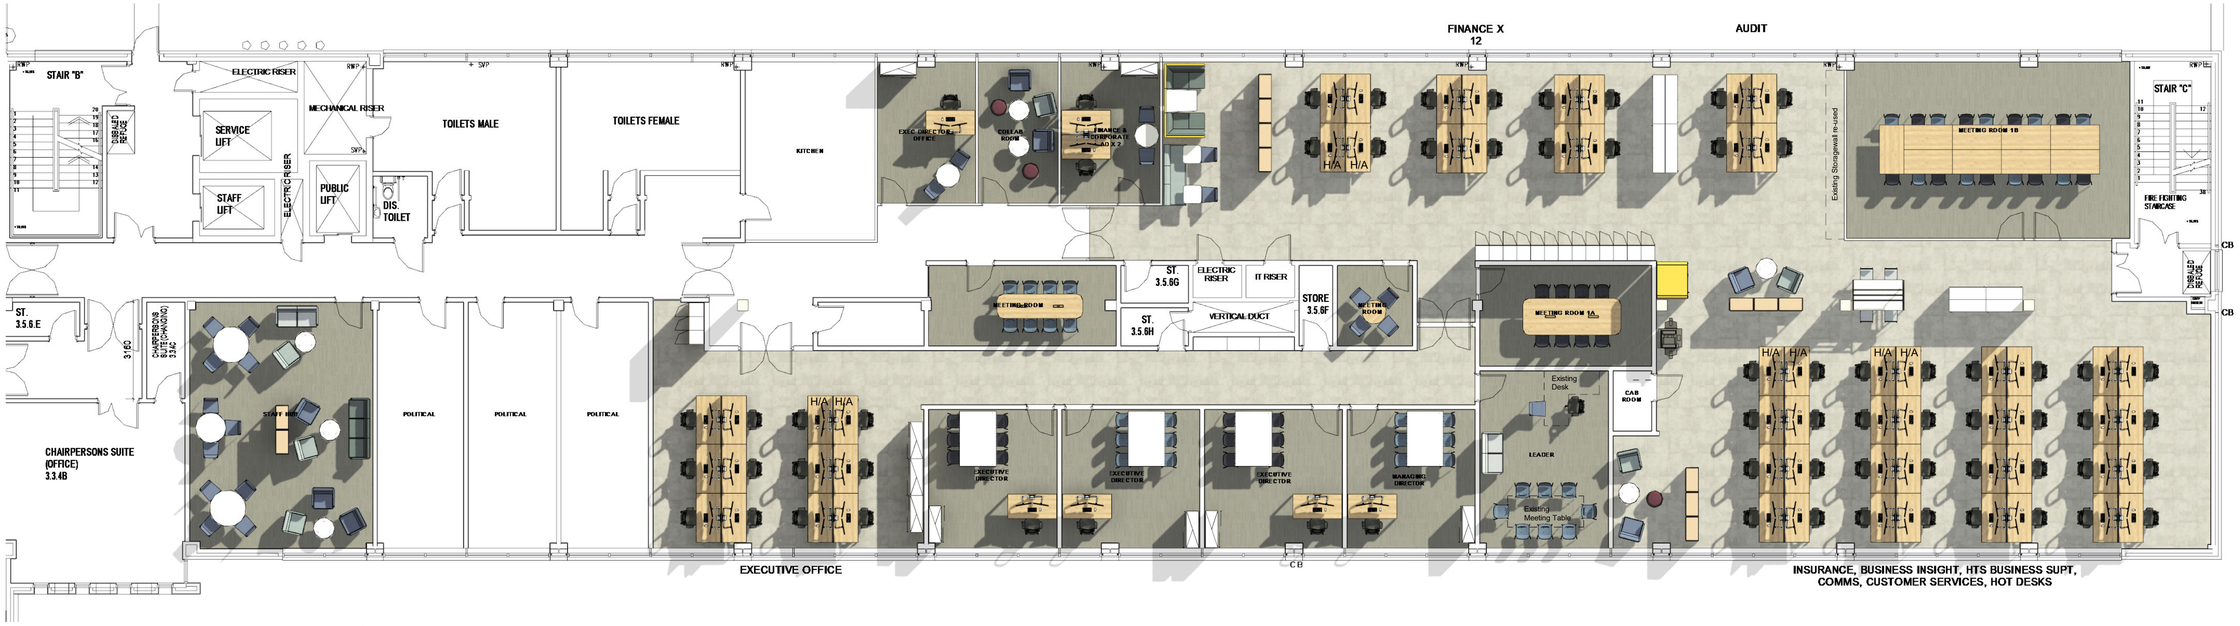

1 Level 01

1 : 100

Harlow Civic Centre

Harlow Council

Drawing Title	Status	Account Manager
1st Floor - Proposed Furniture Plan	ISSUED FOR SIGN OFF	PM

Drawing No	A1 Scale	Start Date	Designer	Revised by	Revision Date	Revision
240954 - 01 - 03 - (Project Number / Floor Level / Sheet Number / Sector)	1 : 100	17.12.24	JA		21.01.25	H

Revision Description: ISSUED FOR SIGN OFF

Client authorisation

Date

This drawing is the copyright of Showcase Interiors Ltd, and may not be reproduced in any form without prior written consent.
Do not scale from this drawing. All dimensions are to be checked on site. All dimensions are shown in millimeters. [Scaling by local authorities is permitted]
All drawings/designs are subject to building control & fire officers approval. Any implications made to the scheme by the above are the responsibility of the client.

08458 336 517

www.showcase-psr.co.uk

SHOWCASE PSR
PORTSDOWN